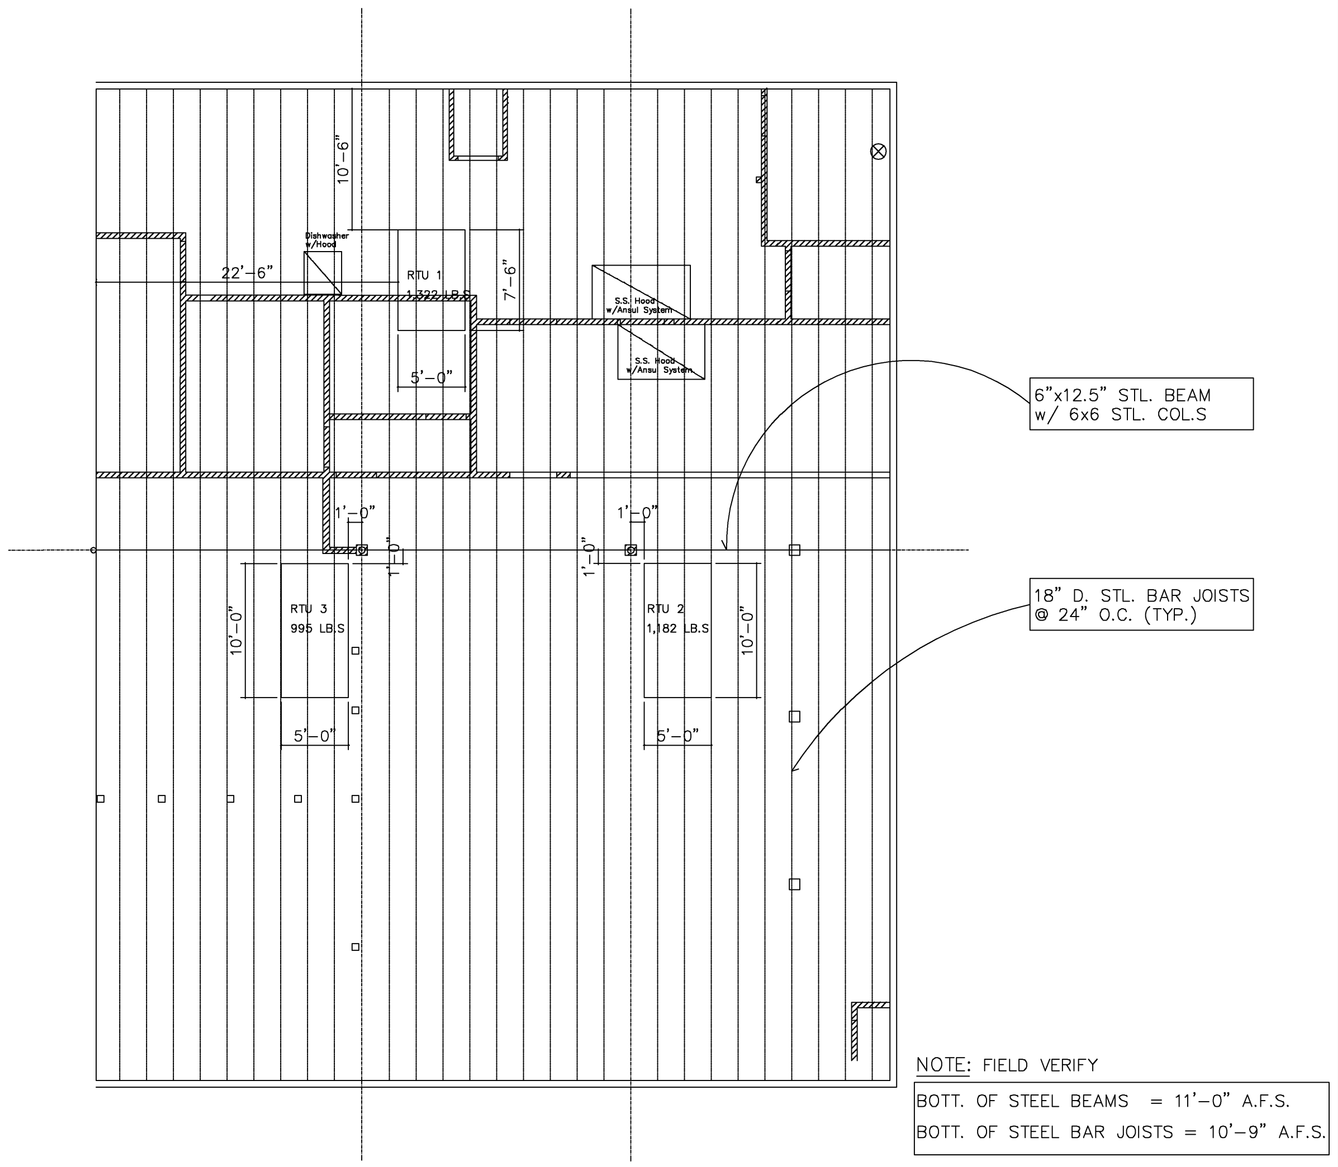

NOTE: FIELD VERIFY

BOTT. OF STEEL BEAMS = 11'-0" A.F.S.

BOTT. OF STEEL BAR JOISTS = 10'-9" A.F.S.

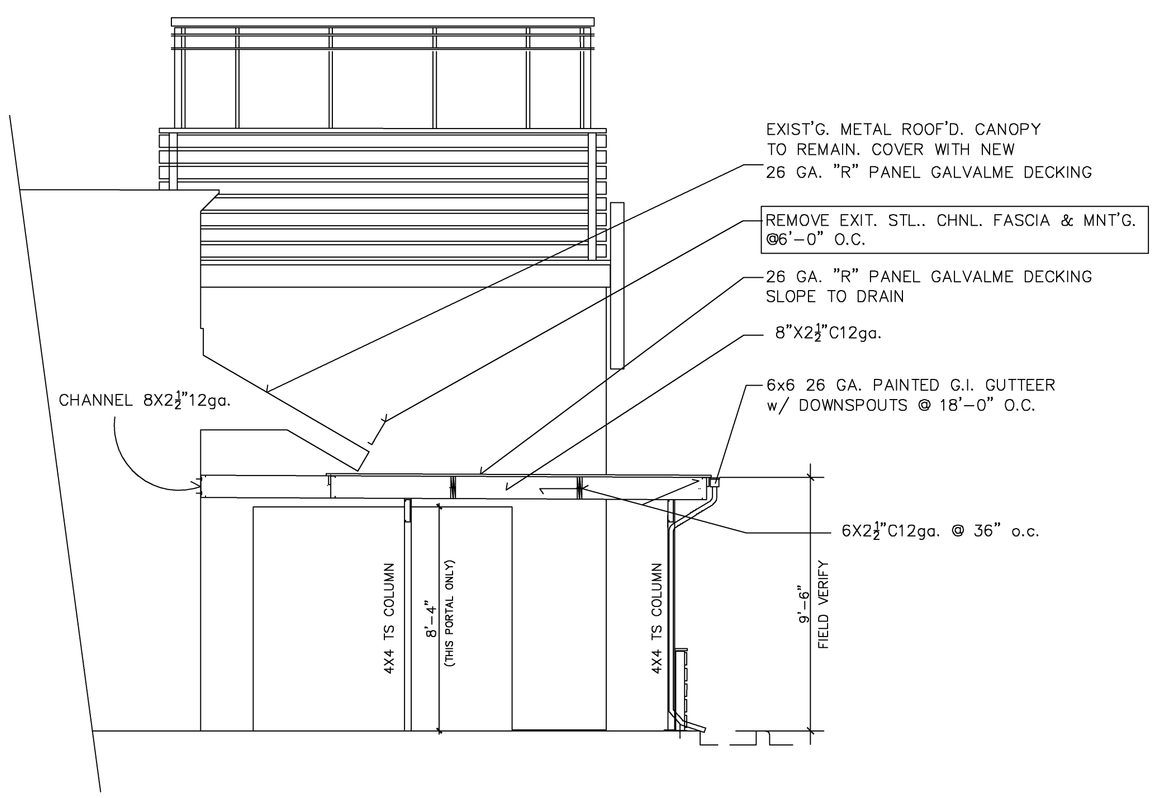

SECTION AT OUTDOOR DINING 1"=1'-0" | 2

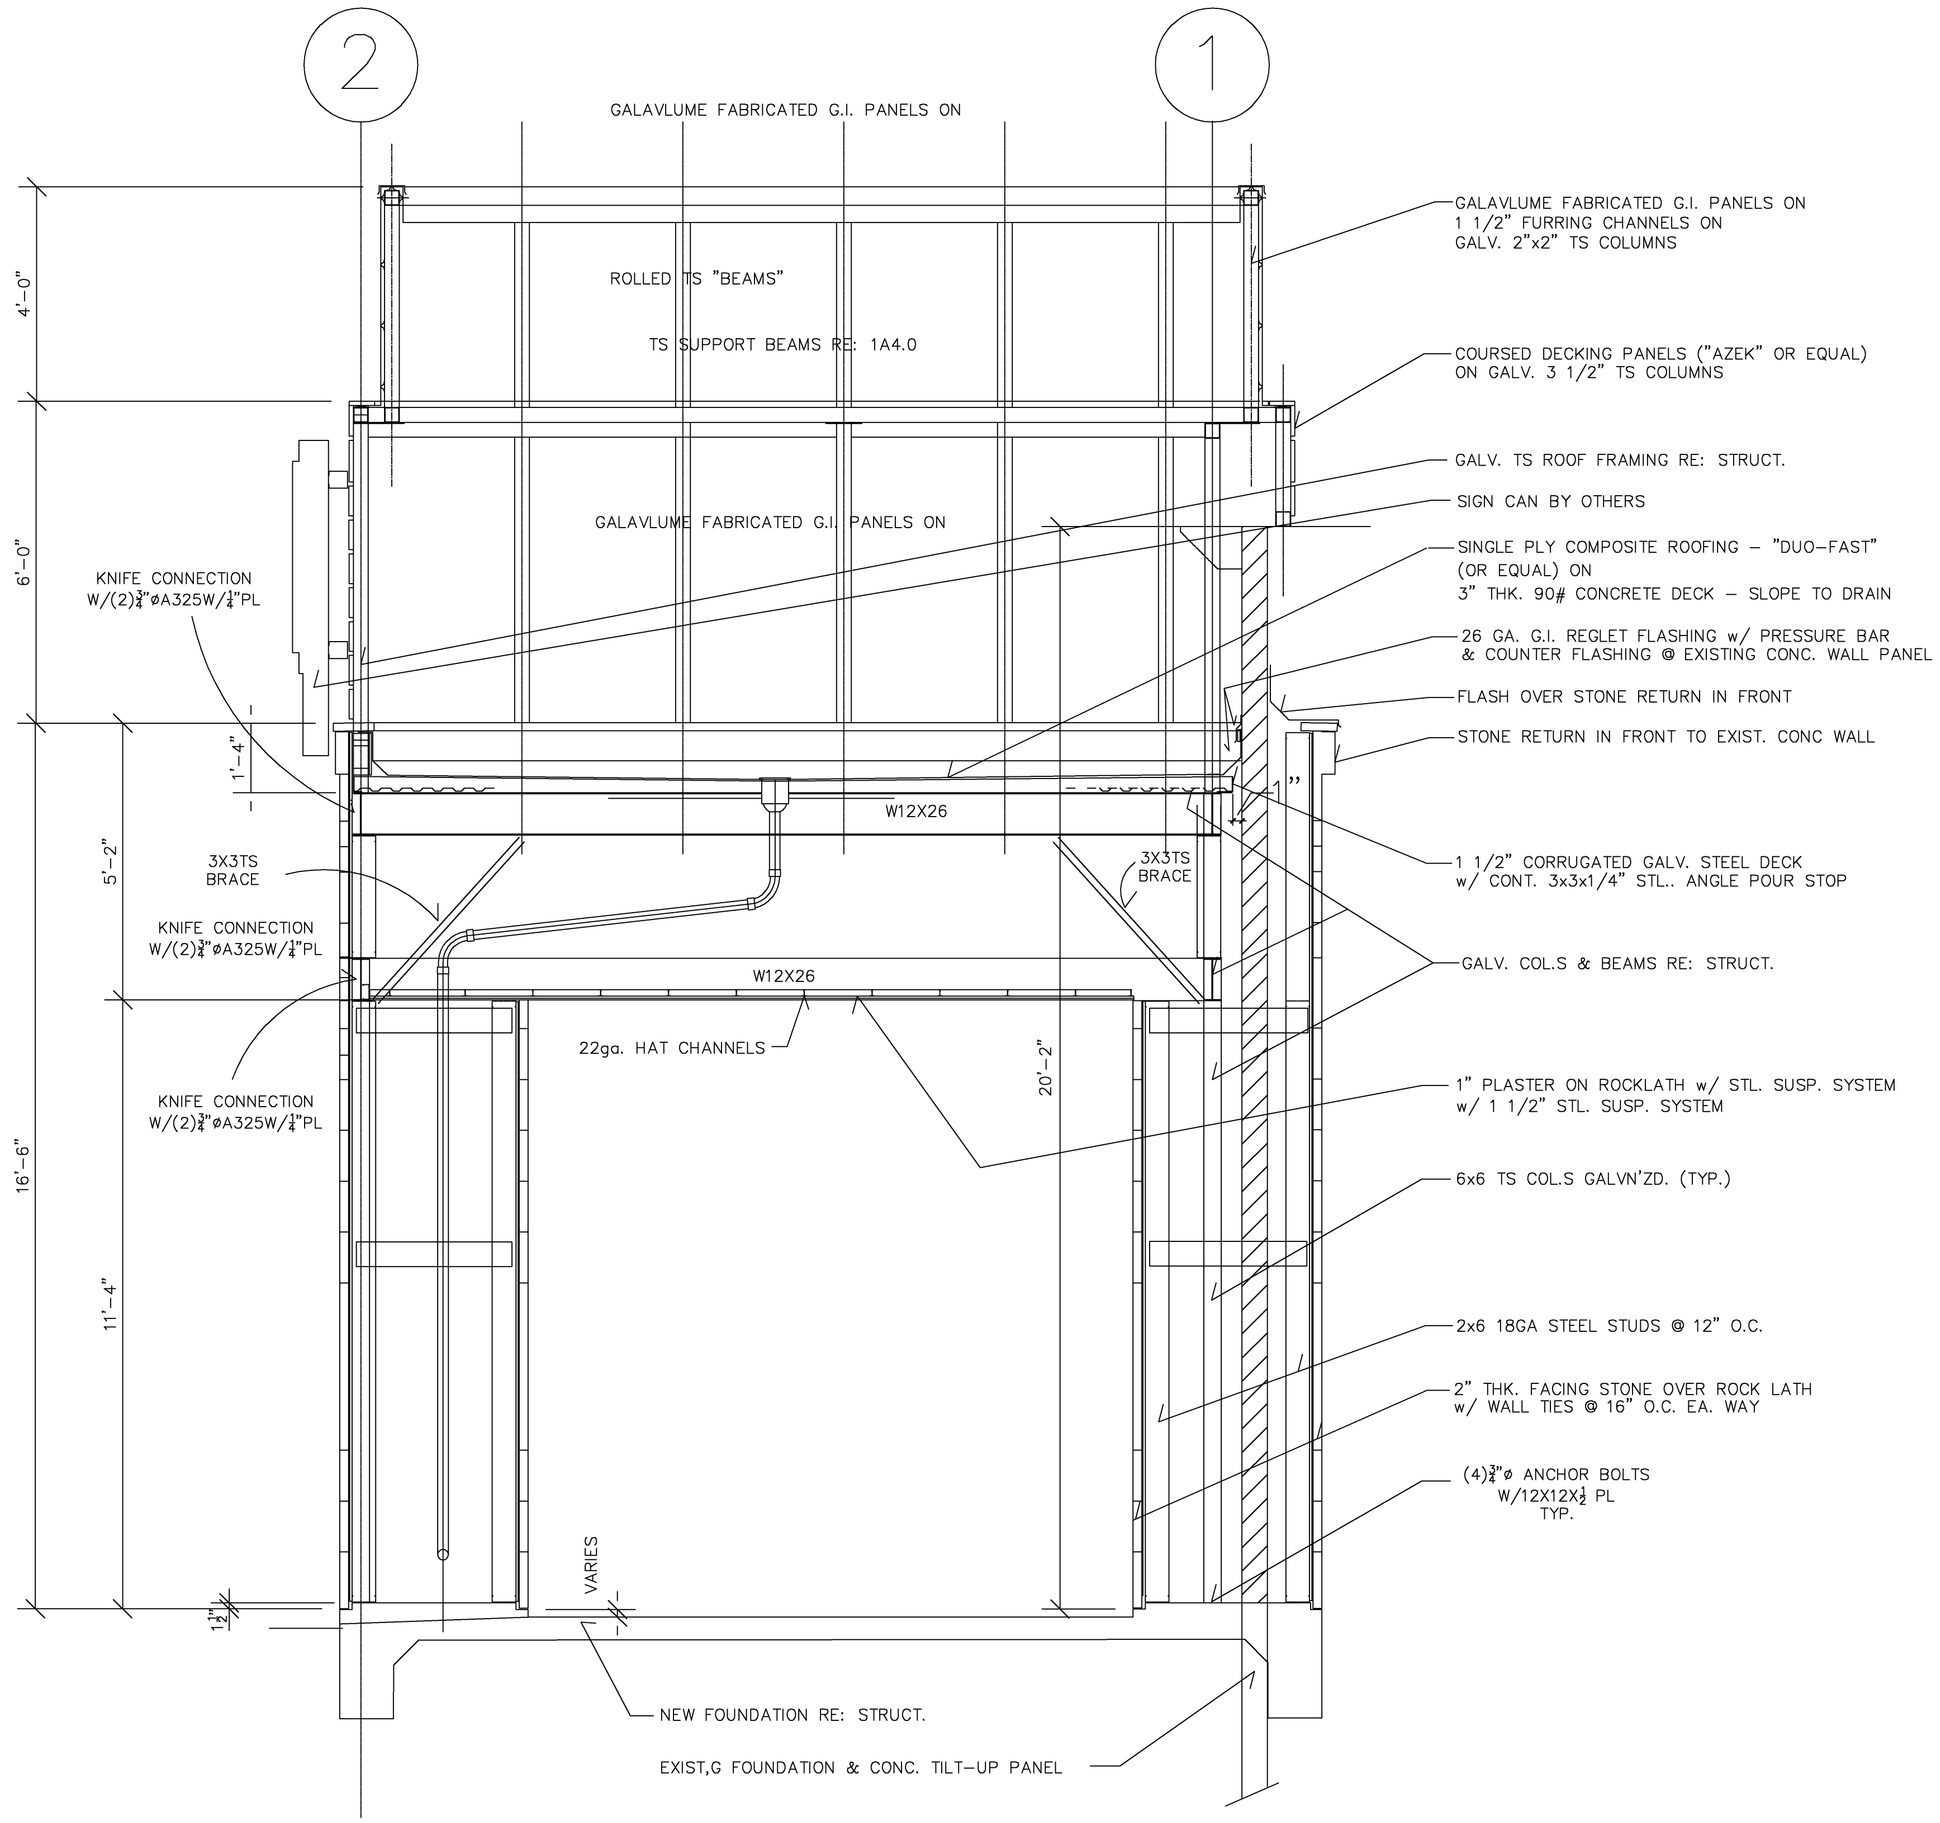

COVERED ENTRANCE SECTION 1"=1'-0" | 1

FOR CONSTRUCTION 08.31.11.

S3.0

ISSUE LOG

NO.	DESCRIPTION
1	
2	
3	
4	
5	
6	

Designed by

Drawn by

Checked by

Project Name:

JL Trevino & Associates P.L.L.C
9800 Northwest freeway, 508
Houston, Texas 77092
(281) 433-8688/(713) 957-5105
jltandassociates@gmail.com
TX FIRM # 10510

© This is an original design by JL TREVINO & ASSOCIATES and is solely owned by and for the exclusive use of and by JL TREVINO & ASSOC. All rights are reserved. any infringement of this copyright is prohibited by law

Seal:

Plot Date:

Job No.:

Sheet Name:

Scale:

Sheet Number: